BRAZORIA COUNTY, TEXAS

GEORGE C. SMITH SURVEY, A-546

EXHIBIT "A"

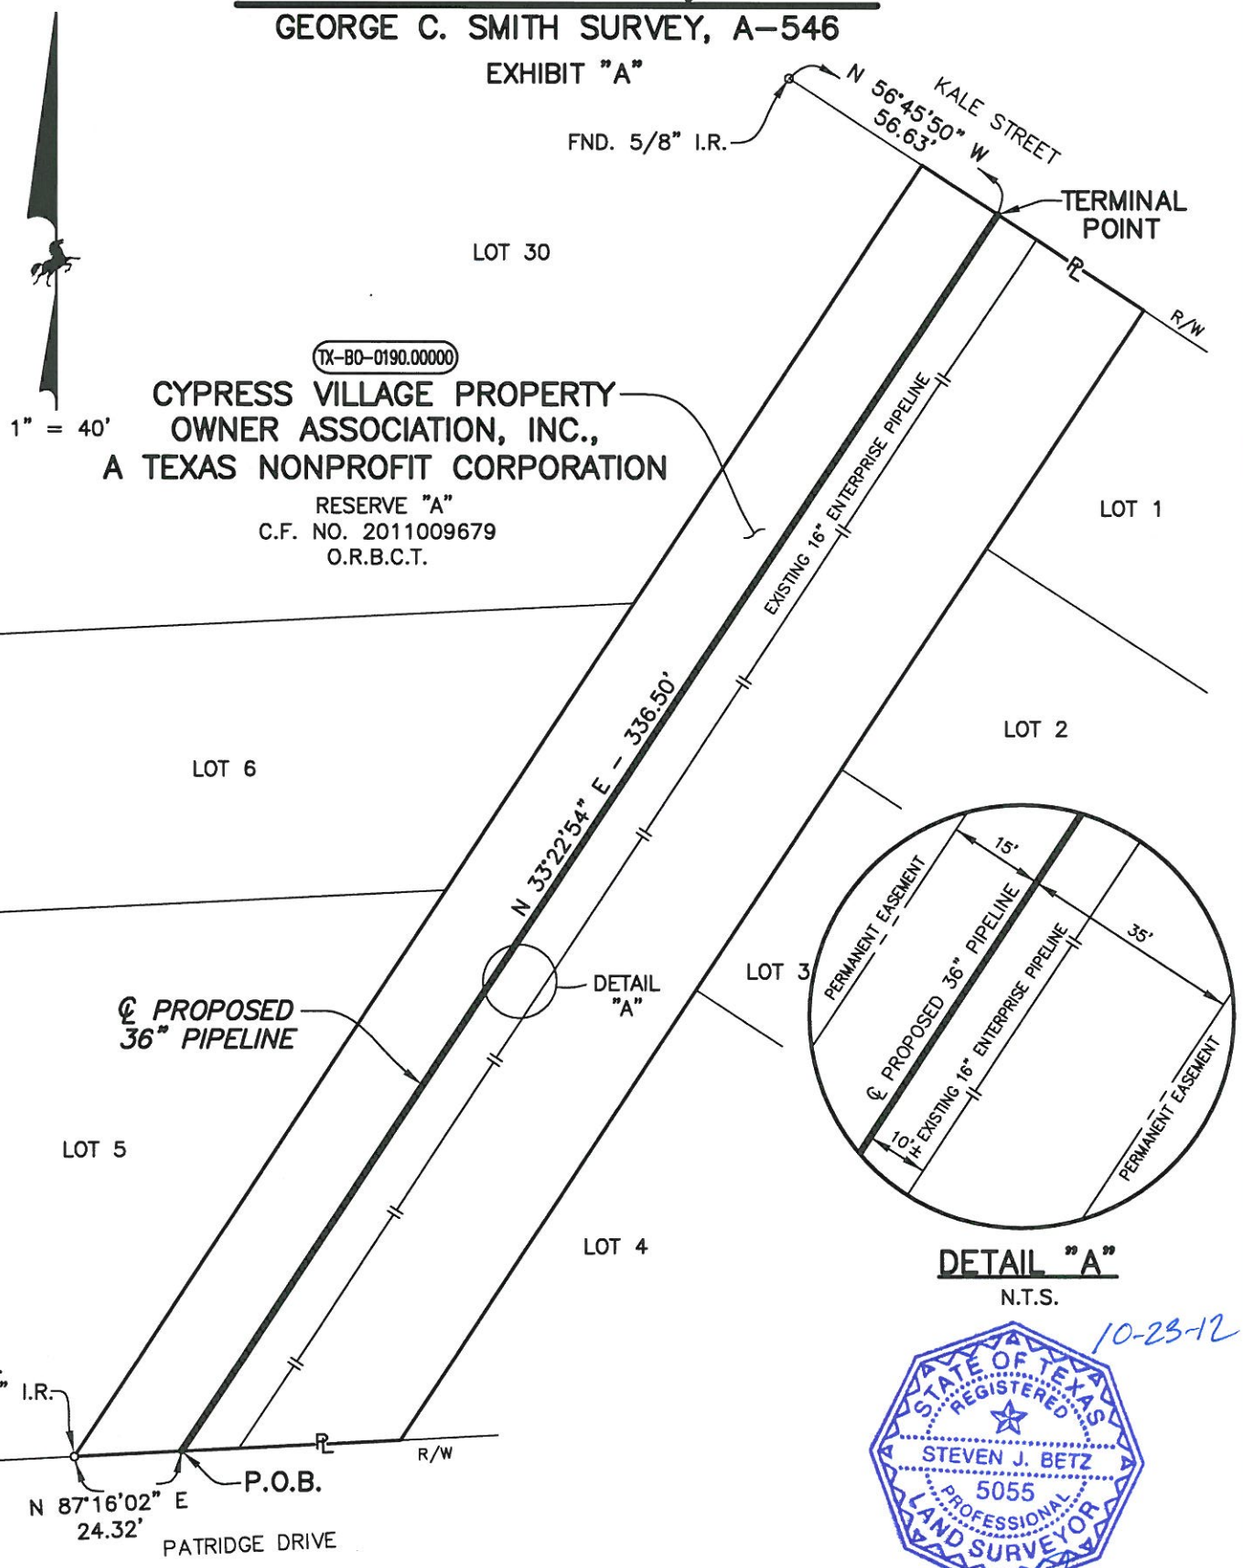

DETAIL "A"

N.T.S.

10-23-12

STATE OF TEXAS
REGISTERED
STEVEN J. BETZ
5055
PROFESSIONAL
LAND SURVEYOR

STEVEN J. BETZ
REGISTERED PROFESSIONAL LAND SURVEYOR
NO. 5055

DISTANCES SHOWN HEREON ARE GRID DISTANCES.

BEARINGS BASED ON TEXAS COORDINATE SYSTEM, NAD 83, SOUTH CENTRAL ZONE, DERIVED FROM GPS OBSERVATIONS.

TOTAL LENGTH: 336.50 FEET = 20.39 RODS
PERMANENT EASEMENT (0.38 AC.)

MUSTANG ENGINEERING, L. P.
16001 PARK TEN PL. HOUSTON TX. 77084
713-215-8000

Seaway Crude PIPELINE COMPANY LLC

SEAWAY CRUDE PIPELINE COMPANY LLC

CYPRESS VILLAGE PROPERTY OWNER ASSOCIATION, INC., A TEXAS NONPROFIT CORPORATION

SHEET	OF
1	1

DRAWN BY	CHECKED BY	APPROVED BY	REVISION		DATE	DRAWING NUMBER
			DATE	NO.		
JL	JBK	SJB	10/23/12	1	07/12/12	TX-BO-0190.00000